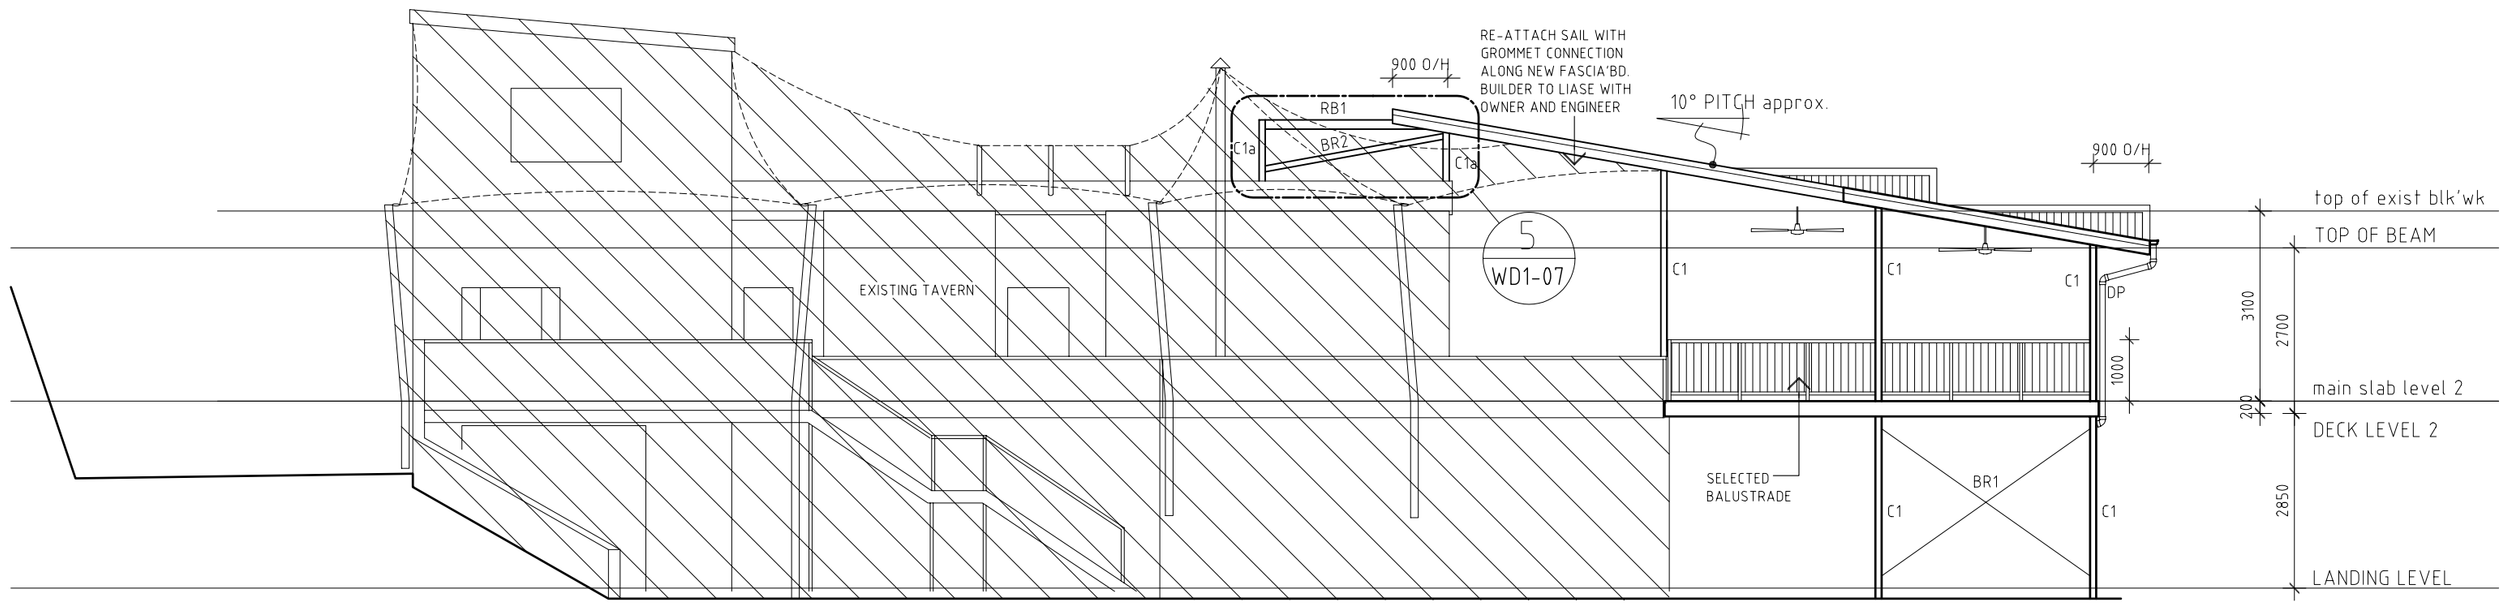


1 WD1-02 **ELEVATION - east**

SCALE 1:100 @ A2

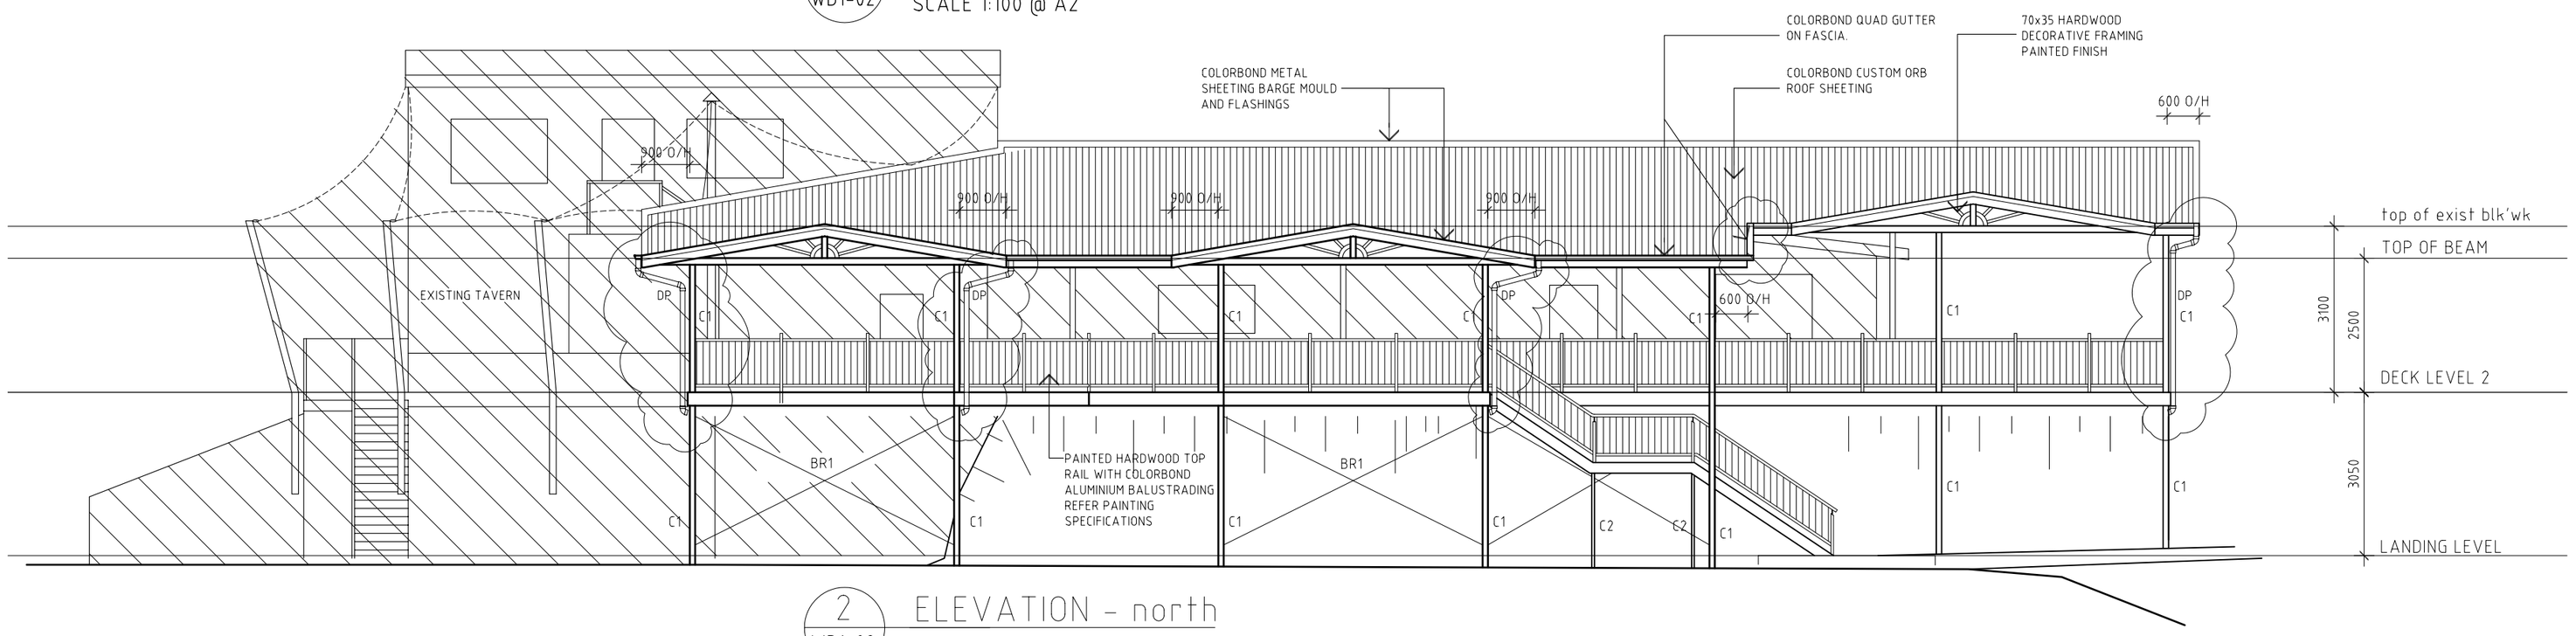


2 WD1-02 **ELEVATION - north**

SCALE 1:100 @ A2

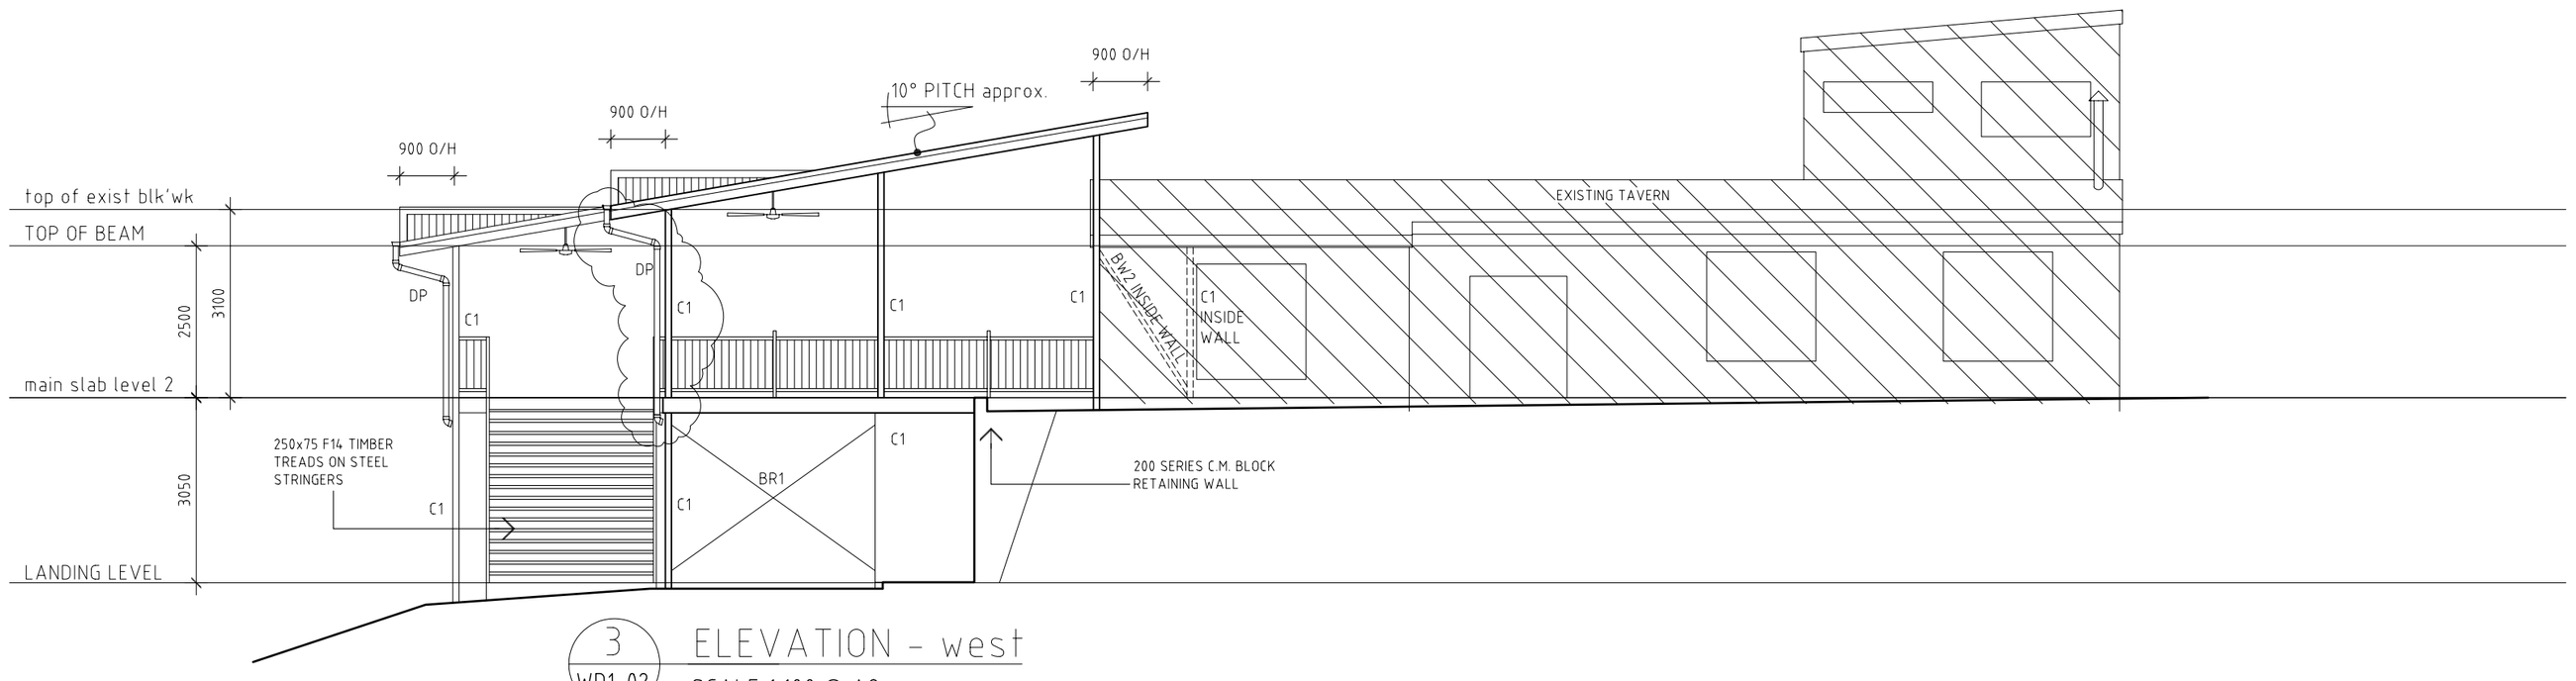


3 WD1-02 **ELEVATION - west**

SCALE 1:100 @ A2

BEACHCOMBER BUILDING SOLUTIONS PTY LTD
ABN 41071158444 RPEQ 7279
17 PANORAMIC PLACE WHITFIELD CAIRNS QLD 4870
TEL 40525335
PH 04 0617 1090
FAX 40525431
ESK8-0MAIL ADMIN@BCBS.COM.AU

| REV | DESCRIPTION | DATE |
|---|---|---|
| 1 | PRELIMINARY ISSUE | 11.03.09 |
| 2 | TENDER ISSUE | 06.04.09 |
| 3 | DP'S ADDED | 20.07.09 |

CLIENT: CROSER FAMILY

THE CONCEPTS AND INFORMATION CONTAINED IN THIS DOCUMENT ARE THE COPYRIGHT OF BEACHCOMBER BUILDING SOLUTIONS PTY LTD.USE OR COPYING OF THIS DOCUMENT IN WHOLE OR IN PART WITHOUT WRITTEN PERMISSION OF BEACHCOMBER BUILDING SOLUTIONS CONSTITUTES AN INFRINGMENT OF COPYRIGHT.

SURVEYED BY : ?????
DATUM : AHD
CONTOUR INTERVALS : MAJOR ??m
: MINOR ??m
SURVEY DRAWING No : ?????

PROJECT: PROPOSED COVERED DECK AT THE HIGHLANDER TAVERN 12 LEWIS ROAD, JULATTEN Qld. 4871

DRAWING TITLE: ELEVATIONS 1-2-3

| Scale | Date | Design | Checked |
|---|---|---|---|
| 1:100 AT A2 | march 2009 | arh | G.T |

| Project No. | Dwg. No. | Rev |
|---|---|---|
| 08-071 | WD1-05 | 3 |